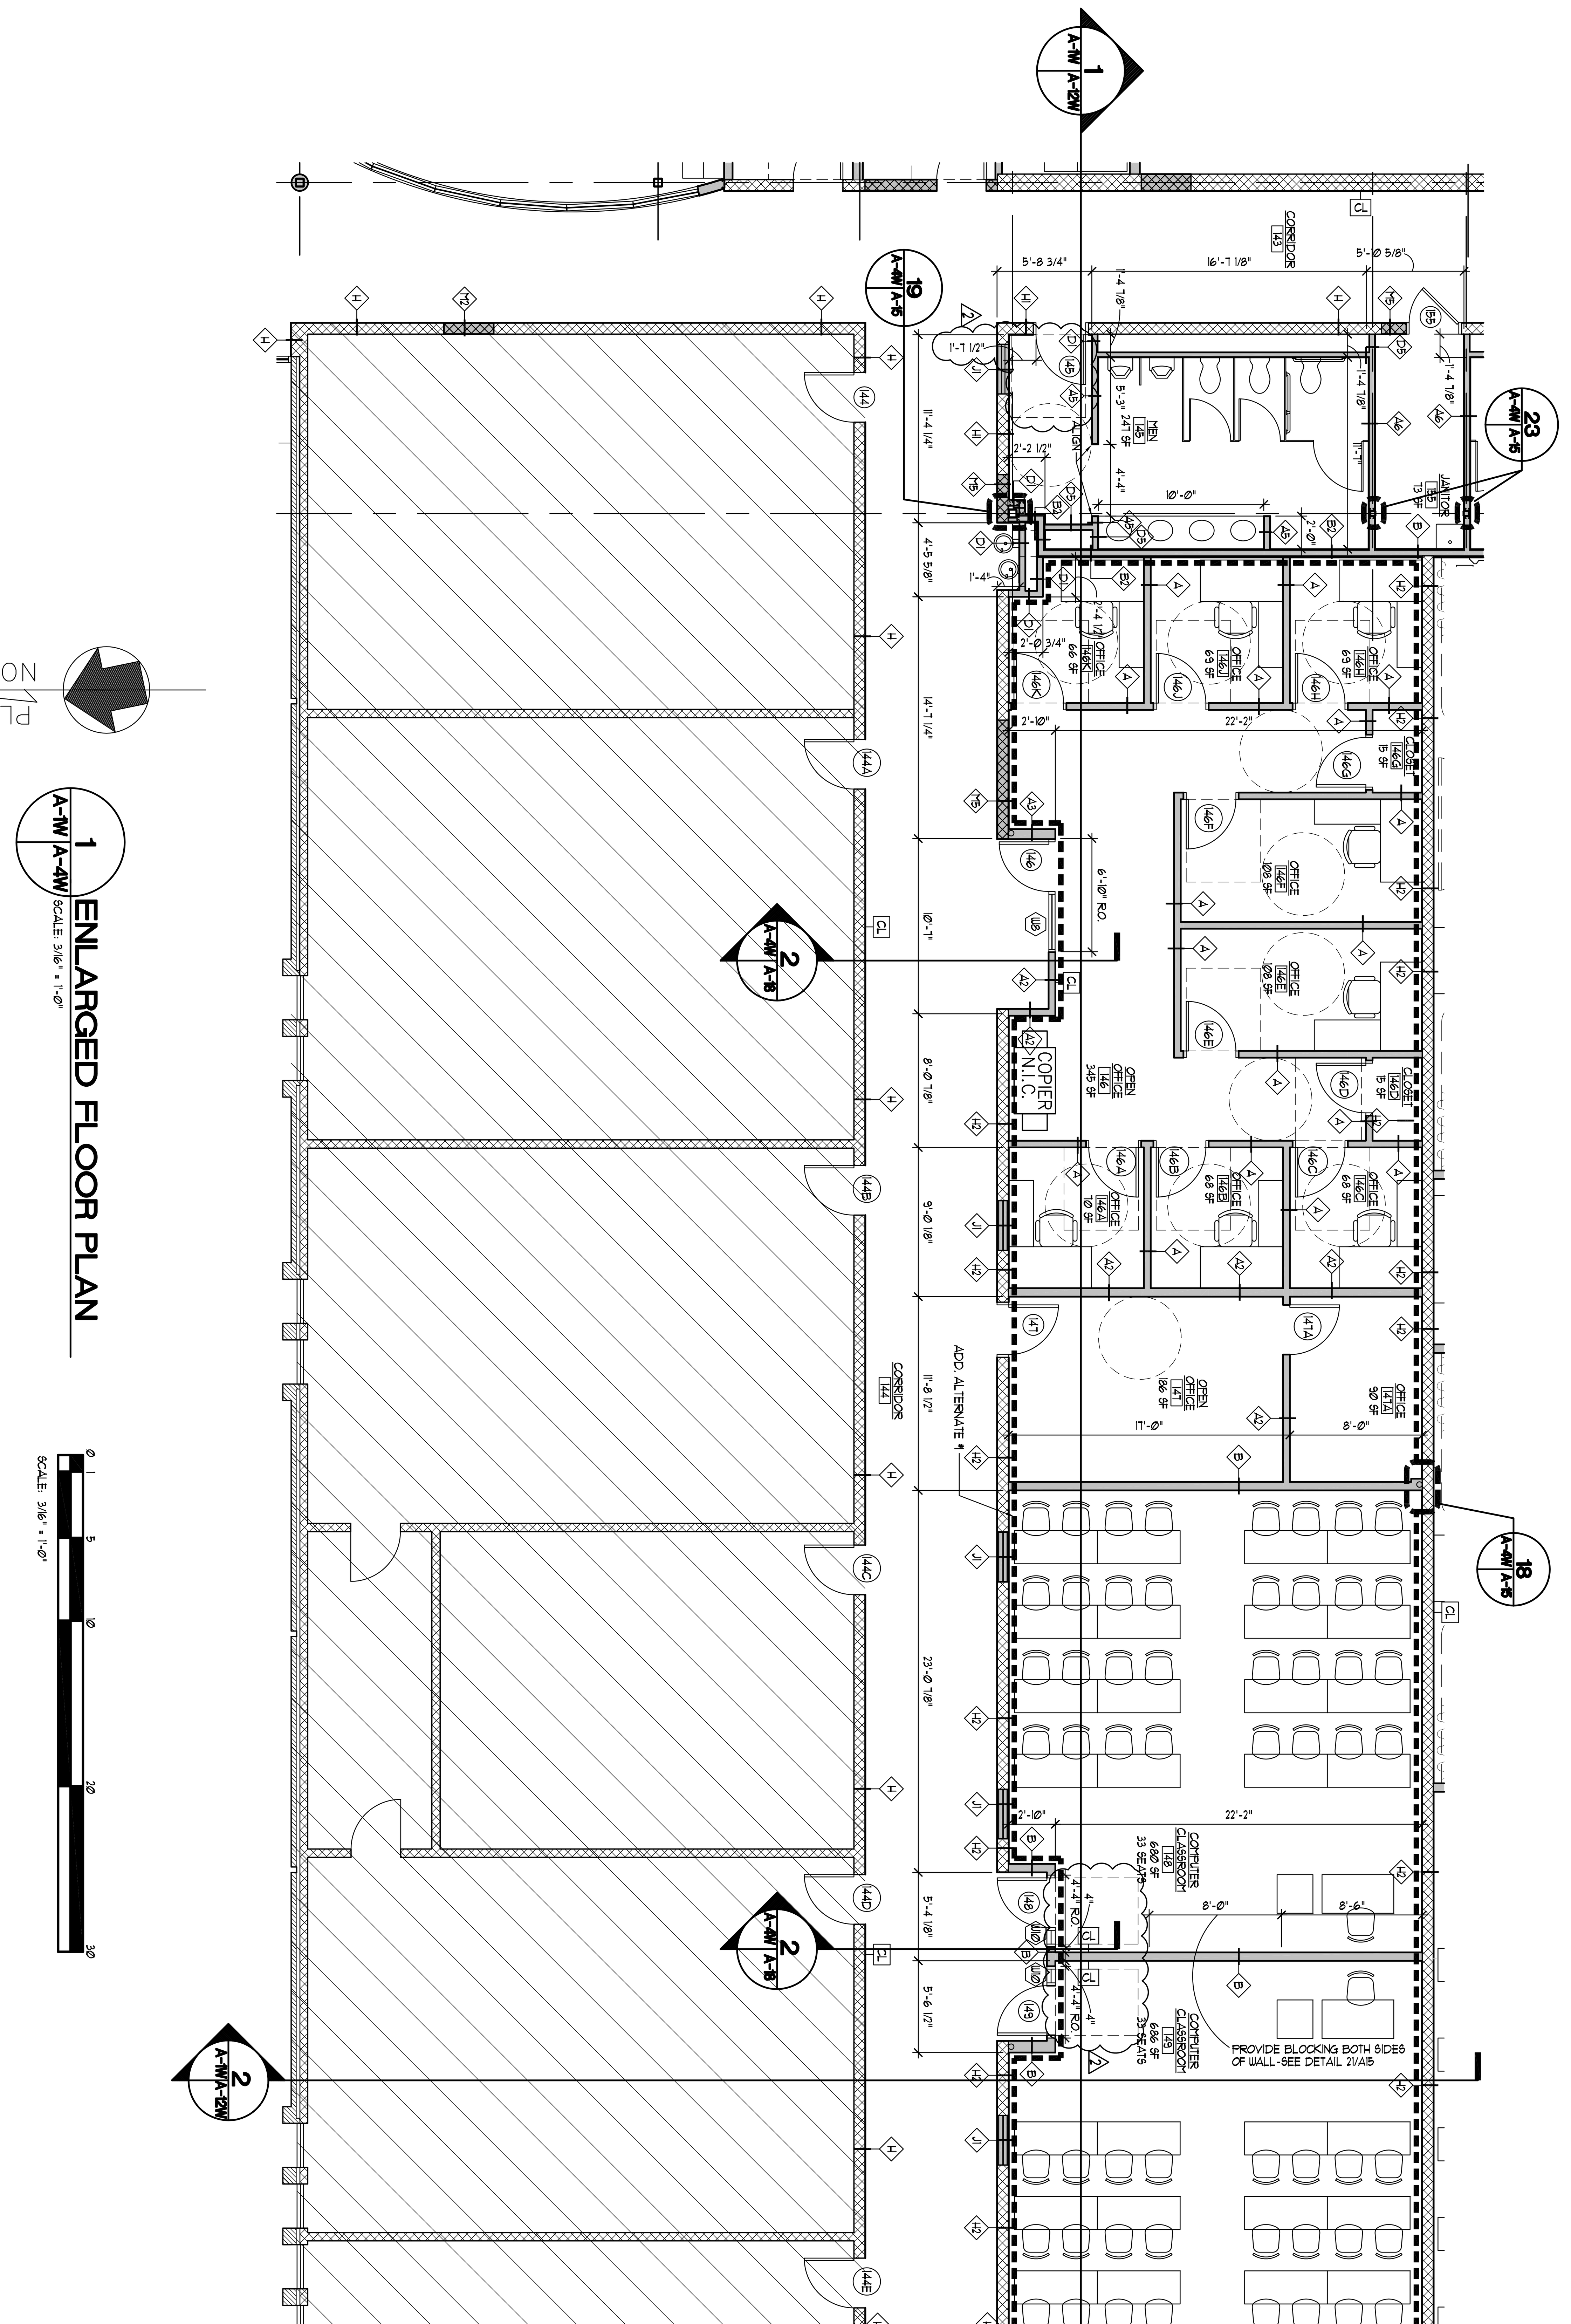

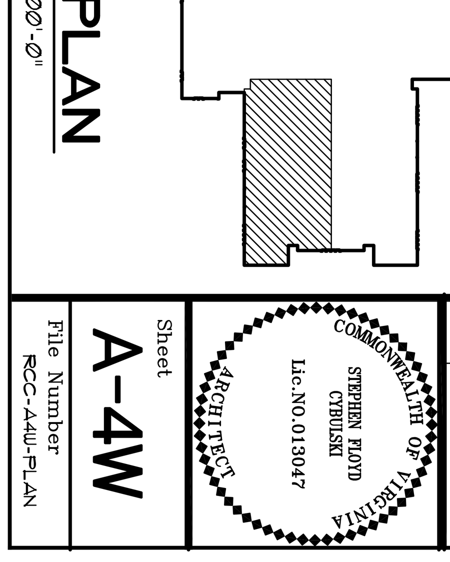

Sheet A-4W File Number RCC-A4W-PLAN	COMMONWEALTH OF VIRGINIA STEPHEN FLOYD CYBULSKI Lic.NO.013047 ARCHITECT	REVISIONS NO. / DATE 2 / REV. WORK 3/3/2010	Date: JANUARY 13, 2010	ENLARGED FLOOR PLAN WARSAW CAMPUS	RAPPAHANNOCK COMMUNITY COLLEGE CAMPUS RENOVATIONS WARSAW + GLENNS, VIRGINIA PC: 260-17712

nbj ARCHITECTURE
A Professional Limited Company
GROVE PARK SQUARE
11537-B NUCKOLS ROAD
Glen Allen, Virginia 23059
(804) 273-9811 fax: (804) 273-9843